



Black Decorated

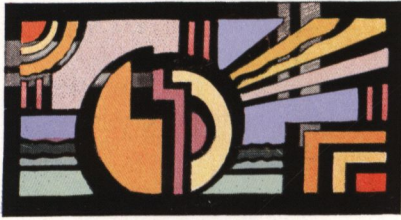


Color Decorated

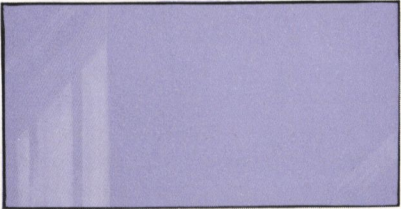


Blue




Grey

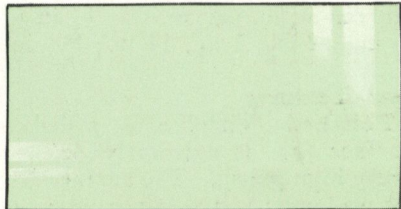

Jade

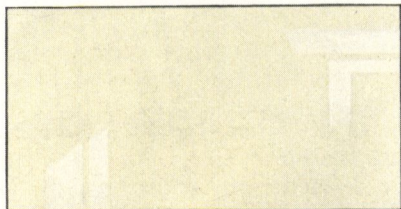


Ivory

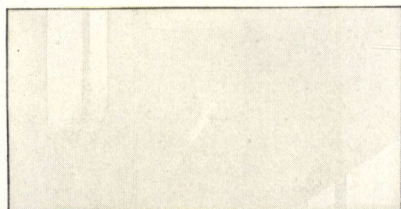


White



Black

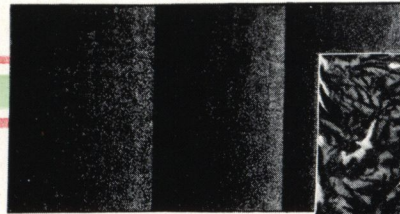

Black Sandblast  
Decorated

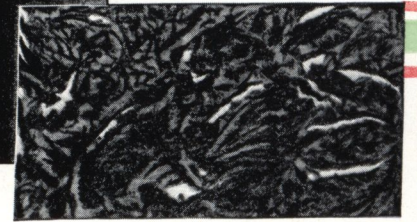

Black Dendric


# VITROLITE

A ♦ FUSED ♦ ROCK  
SLAB ♦ MATERIAL  
FOR ♦ WALLS ♦  
CEILINGS ♦ AND  
TOILET ♦ PARTITIONS  
—FOR ♦ INTERIOR  
AND ♦ EXTERIOR  
CONSTRUCTION  
AND ♦ DECORATION

## THE VITROLITE COMPANY

EXECUTIVE OFFICES  
120 SOUTH LA SALLE STREET  
CHICAGO, ILLINOIS

FACTORY  
PARKERSBURG ♦ WEST VIRGINIA

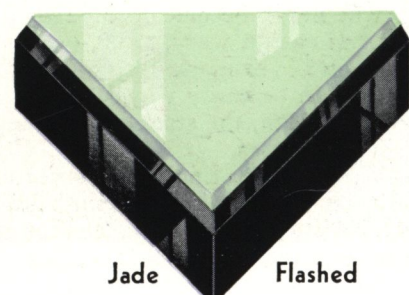

Jade

Flashed



# THE VITROLITE COMPANY

## Vitrolite—A Fused Rock-Slab Material

EXECUTIVE AND SALES  
OFFICES  
120 So. La Salle Street  
CHICAGO, ILL.

LOCAL REPRESENTATIVE

FACTORY  
PARKERSBURG,  
WEST VIRGINIA

OFFICES IN ALL PRINCIPAL CITIES IN UNITED STATES AND CANADA

**VITROLITE**  
"BETTER THAN MARBLE"

### Vitrolite Structural Details

In recent years Vitrolite has set the pace for all structural glass materials. It is the answer of science to the modern demand for sanitation, combined with beauty. Vitrolite has long been considered a standard material for all purposes having to do with sanitation and cleanliness. With the variety of colors and textures now available, the architect has come to recognize in Vitrolite a means of securing the highest degree of beauty and architectural character.

Especially since the modern trend in design has become so widespread has Vitrolite come into favor as a material of first importance for such purposes as fine office buildings and theatre lobbies. The list of prominent buildings in which it has been used by leading architects is an imposing one.

Vitrolite requires distinctively different structural methods and detailing than marble or tile. To make it easier to work our projects in Vitrolite, the information and details on the following pages are presented to the architectural profession with the assurance that in Vitrolite they will find a material that not only meets the most exacting requirements of service, but will prove a source of increasing interest and fascination to the designer who is striving to interpret this modern age in terms of directness, simplicity and beautiful color.

### Facts About Vitrolite

**Composition**—Vitrolite is an opaque and impervious fire polished, vitreous slab material. In its manufacture, Feldspar, Fluorspar, China Clay, Sand, Kryolith, Manganese and about ten other minerals are fused under tremendous heat, rolled into slabs of various thicknesses and tempered in annealing ovens. Each slab of Vitrolite is trade marked on the back.

**Qualities**—Vitrolite is non-porous and non-absorbent, consequently it is impervious to moisture, grease, or even to the effects of all acids except hydrofluoric which is used to etch glass. It is stainproof even after years of service. Its hard, fire polished surface will never disintegrate and will retain its luster indefinitely. It will never become marred by surface cracks or crazing. It cannot warp, swell, or pull apart. It is very difficult to write or mark upon and any marks that might be made can be easily wiped off. It is particularly easy to keep clean, the stroke of a damp cloth being sufficient in most cases.

**Strength**—Vitrolite has a minimum tensile strength of 937 lb. per sq. in. and crushing strength of 31,658 lb. per sq. in., which is about 40% greater than marble. It has a very high resistance to abrasion. Under labora-

tory tests for staining, a solution consisting of concentrated hydrochloric acid, concentrated sulphuric acid and 50% sodium hydroxide solution was poured on the surface of Vitrolite and allowed to stand for twenty-four hours and at the end of that time no staining occurred or deterioration of surface. Another regular staining test was used, with a solution of 5% potassium permanganate, 5% iodine and 5% crystal violet (an organic dye) and no staining resulted. Under either of these tests marble will stain very badly. Vitrolite is impervious to fruit acids, lactic acid, uric acid and red ink.

**Weight**—Actual weight, lb. per sq. ft.:  $\frac{1}{8}$  in., 4 lb.;  $\frac{7}{16}$  in.,  $5\frac{1}{4}$  lb.;  $\frac{3}{4}$  in.,  $9\frac{1}{2}$  lb.; 1 in., 11 lb.;  $1\frac{1}{4}$  in.,  $14\frac{1}{2}$  lb.

Packed weight, lb. per sq. ft.:  $\frac{1}{8}$  in., 5 lb.;  $\frac{7}{16}$  in.,  $6\frac{1}{2}$  lb.;  $\frac{3}{4}$  in., 12 lb.; 1 in., 14 lb.;  $1\frac{1}{4}$  in., 18 lb.

### Surfaces and Textures

**Fire Polished**—Vitrolite is rolled with a fire polished surface that is extremely dense and smooth and has a very high polish. The surface is very slightly wavy and is preferred for most purposes because of the interesting quality of the reflections produced.

**Satin Finish**—Black and jade are also rolled with a semi-matt stippled surface called "satin finish."

**Mechanically Polished**—A mechanically perfect mirror-like surface is only produced by mechanically polishing and can be supplied in Vitrolite at extra cost. This surface should be used with considerable discretion as it imparts an effect of empty space and unreality that is very effective in confined panels but gives an effect of inconsistency when used on structural members or regular wall surfaces, the fire polished surface being preferable in most cases.

**Sandblast**—Where greater richness or effects of scale are desired the various degrees of sandblast, especially on black, can be used to produce a type of ornament of lustrous beauty, which takes its quality not only from the pattern produced but also from the various modifications of light reflection. The sandblast may be used to produce effects of modeling; signs of all kinds and grilles may be had by penetrating entirely through slabs.

**Dendric Surface**—This is done by the glass process of glue chipping. The resulting surface is an irregular pattern effect similar to frosting on glass, giving a very interesting quality of reflection.

**Acid Etching**—Various surface effects may be produced by acid etching but they are difficult to control on opaque glass and are not in general use.



**Colors**—Vitrolite is produced regularly in white, black, ivory, jade (a light green), orchid, gray, and blue. Other colors are in course of preparation.

**Flashed Vitrolite**—A new development is flashed material with a layer of about  $\frac{1}{8}$ -in. of one color fused over a base of another color. At present jade flashed over black and blue flashed over black are available and other combinations will be produced. This material makes beautiful table tops, especially with beveled edges. It can be used for silhouette and cameo effects for decoration by sandblasting through the upper layer, exposing the lower color as a background. It also makes effective two color signs.

**Reinforced Vitrolite**—Vitrolite reinforced with expanded metal is a new development that offers wide possibilities in exterior work. It makes the use of Vitrolite practical for the entire surfacing of office buildings and many other types of structures. Reinforced Vitrolite is made in the standard Vitrolite colors and at present only in  $\frac{3}{4}$ -in. thickness.

**Decoration—Arrangement and Color Combination**—There has become such a widespread recognition among architects of the beauty of the highly polished surface of Vitrolite that it is being increasingly used for the finest kinds of interiors, such as entrance ways, vestibules, main lobbies and elevator lobbies of office buildings and theatres. It is advised that decorative effects be confined as far as possible to the wall arrangements and color combinations obtained by the use of different sizes, shapes and colors in the fire-finished or mechanically polished surface, or in combination with metals and mirrors.

**Inlaid Enamels, Lacquers, etc.**—Vitrolite may be used as a background for colored ornamentation, decorative panels, insignia, etc., by sandblasting patterns to a certain depth and then inlaying colored enamels or lacquers. Bronze colors, and gold or silver leaf can also be used in this way. Mosaic inlay combined with black Vitrolite as a background may be used effectively for theatre and other types of decoration. It is advised that these decorative processes be used with discretion and that designs be carefully studied with reference to the processes.

**Sizes and Thicknesses**—Vitrolite is rolled in slab form and in thicknesses of  $\frac{1}{32}$ ,  $\frac{1}{16}$ ,  $\frac{3}{16}$ ,  $\frac{1}{4}$ , 1 and  $1\frac{1}{4}$  in. White Vitrolite only may be had also in thicknesses of  $\frac{1}{4}$  and  $\frac{1}{2}$  in. The sizes and thicknesses to use in actual installations are dependent on the location and construction, and the purpose for which it is used. Table and counter tops, and window stools are generally  $\frac{3}{4}$ -in. thick or over; base, door, and window trim, pilasters, caps, borders,  $\frac{1}{16}$  or  $\frac{3}{4}$ -in. thick or more where greater reveals are desired. Ashlar panels from  $8 \times 12 \times \frac{1}{32}$ -in. thick to  $12 \times 24 \times \frac{1}{16}$ -in. thick are generally used for wainscoting. Large panel wainscoting should be not less than  $\frac{1}{16}$ -in. thick and should not exceed 2 ft. 6 in. x 7 ft. 0 in. Vitrolite ceiling plates are generally  $\frac{1}{32}$  in. and not to exceed  $24 \times 24$  in. These are held in place by screws, metal rosettes, or metal mouldings, screwed to wood furring strips.

**Working of Edges, etc.**—Vitrolite may be furnished with cut, ground, polished, rounded, mitered, or beveled edges. It may be notched, drilled or cut to special shapes, but not moulded.

**Preparation of Walls, Installation, etc.**—Vitrolite may be applied to any hard, dry, rigid wall surface. Generally it is applied to walls with a brown coat of plaster, finished smooth, although hard finish plaster makes an ideal surface to cement to. The wall is first painted with waterproof sizing compound, then

the Vitrolite is applied with a special non-hardening plastic cement  $\frac{3}{16}$  to  $\frac{5}{16}$ -in. thick. All joints are hairline contact joints and are pointed and sealed with a cement compound in colors to match the Vitrolite, or in contrasting colors that contribute to the decorative effect.



**Construction**—Vitrolite being a vitreous material must be considered with respect to the construction technique required to take advantage of its desirable qualities. It should not be subjected to structural strains nor to sudden extremes of temperature. Edges in contact with other materials should always be cushioned with felt or elastic cement. On wall work, small slabs not to exceed  $12 \times 24 \times \frac{1}{32}$  in. or 2 ft. 0 in. x 3 ft. 0 in. x  $\frac{7}{16}$  in. are preferable to larger slabs and are very rarely broken. Exposed edges subject to severe usage should be rounded or protected with metal mouldings. On store front work it must be detailed so that moisture will not get back of it, and so that it is not subject to a crushing load from the deflection of structural beams or other members. Every few courses on exterior work should be supported on the bottom edge with concealed sheet metal angles fastened to the wall. Bulkheads should have ample clearance between metal construction and sidewalk or the sidewalk should be caulked in front of Vitrolite. It is advisable to consult with the Vitrolite Company's representative concerning special construction problems. As Vitrolite can be applied directly to present plaster or other solid wall surfacing, it is especially adaptable for remodeling work in comparison with tile or marble, which require costly preparatory work.

**Uses**—Vitrolite is in general use the world over for wainscoting and partitions in wash rooms, toilet compartments and shower baths of public and private buildings. In industrial plants, especially those handling foods, it is used for walls and ceilings of laboratories, bakeries, dairies, and industrial lunch rooms, also for work tables. In hospitals it is used for many purposes, the satin finish jade being especially favored for operating room walls. In restaurants and confectioneries it is used for wall facing, lunch counters, soda fountains, and table tops. It is in general use for barber shops, meat markets and other shop interiors. It is especially effective for modern store front work and is being increasingly used for the facing of entire buildings. Corridors of office buildings are frequently faced with Vitrolite. In the home Vitrolite is unexcelled for wainscoting of bathrooms, kitchens, and breakfast rooms, also work table tops and splash backs. Tops for the finest furniture, especially in connection with metal work, are most appropriate in Vitrolite.

**Structural Organizations**—Organizations representing the Vitrolite Company are maintained in the principal cities of this country and in many foreign countries. They have crews of expert workmen for installing Vitrolite and will supply information concerning Vitrolite or submit estimates for installations. In many cases they maintain shops for fabricating material from stock sheets, or carry ashlar and trim in stock for immediate service.

**Service Departments**—To co-operate with architects the Vitrolite Company has an Art Department employing expert designers especially trained in the use of Vitrolite and under the direction of Mr. Frank Sohn. They will prepare colored sketches suggesting arrangements and color schemes for work in Vitrolite, without obligation to the architect. There is also an Engineering Department to prepare working drawings and details, and to assist the architect in developing construction methods and details for new applications.




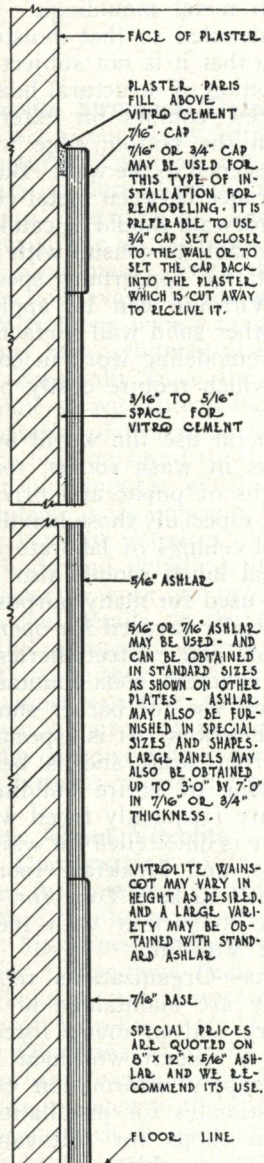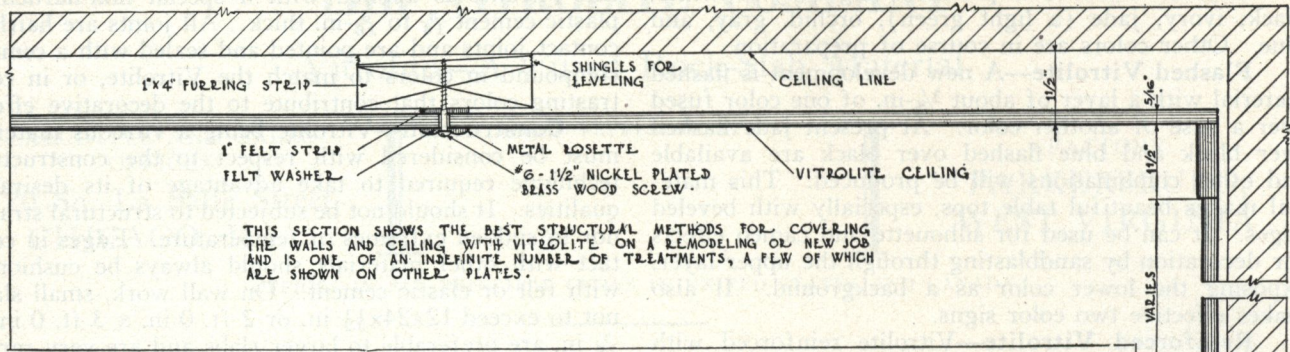

#### SECTION THRU WAINSCOT

ABOVE CONSTRUCTION RECOMMENDED FOR REMODELING WHEN CAP IS ABOVE EYE LINE. FOR LOW WAINSCOT USE WOOD MOULDING ABOVE CAP. (SEE ALTERNATE)


SCALE 3" = 1'-0"

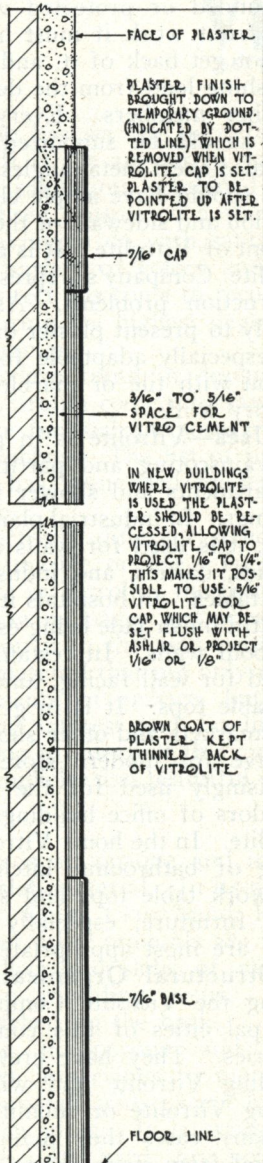

#### SECTION THRU WAINSCOT

ABOVE CONSTRUCTION RECOMMENDED FOR NEW BUILDINGS


SCALE 3" = 1'-0"

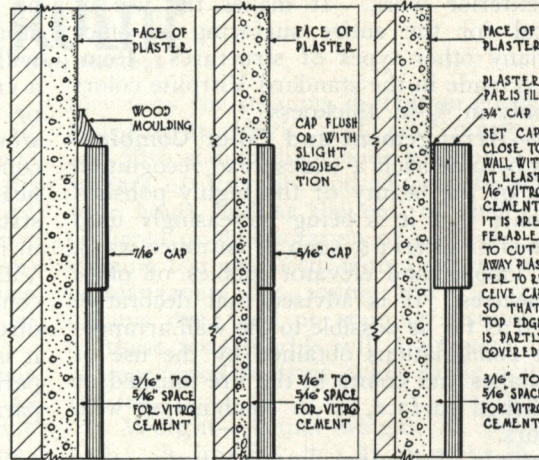

#### ALTERNATE METHODS OF CAP INSTALLATION

SCALE 3" = 1'-0"

ON NEW WORK BROWN COAT OF PLASTER ONLY IS SUFFICIENT FOR THIS TYPE OF INSTALLATION. TROWELED SMOOTH AND TO A TRUE STRAIGHT LINE. HOWEVER HARD FINISH PLASTER IS PREFERABLE. VITROLITE MAY ALSO BE CE-  
MENTED TO ANY HARD, DRY AND RIGID WALL SURFACE. WOOD AND TERRAZZO FLOORS SHOULD BE LAID BEFORE BASE IS SET - USUALLY OTHER TYPES OF FLOORING ARE LAID AGAINST VITROLITE BASE AFTER IT IS SET.

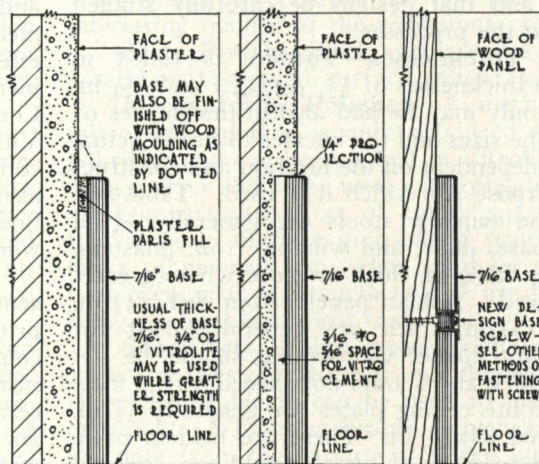

#### ALTERNATE METHODS OF BASE INSTALLATION


SCALE 3" = 1'-0"

#### TYPICAL WAINSCOT & CEILING SECTION


SCALE 3" = 1'-0"

DETAILS SHOWING METHODS FOR INSTALLING BASE - CAP - WAINSCOT & CEILING — PLATE NO. 1




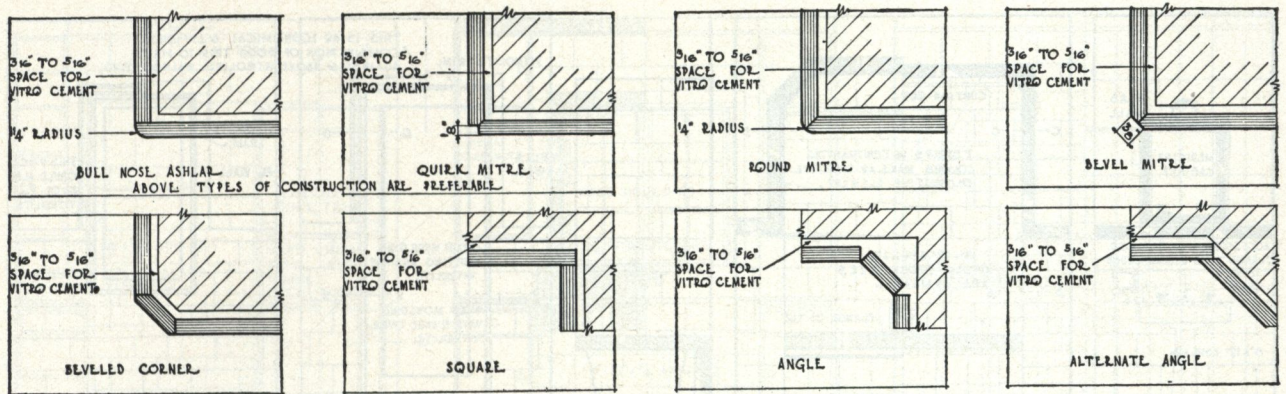

PLANS THROUGH EXTERIOR AND INTERIOR CORNERS  
SCALE 3" = 1'-0"

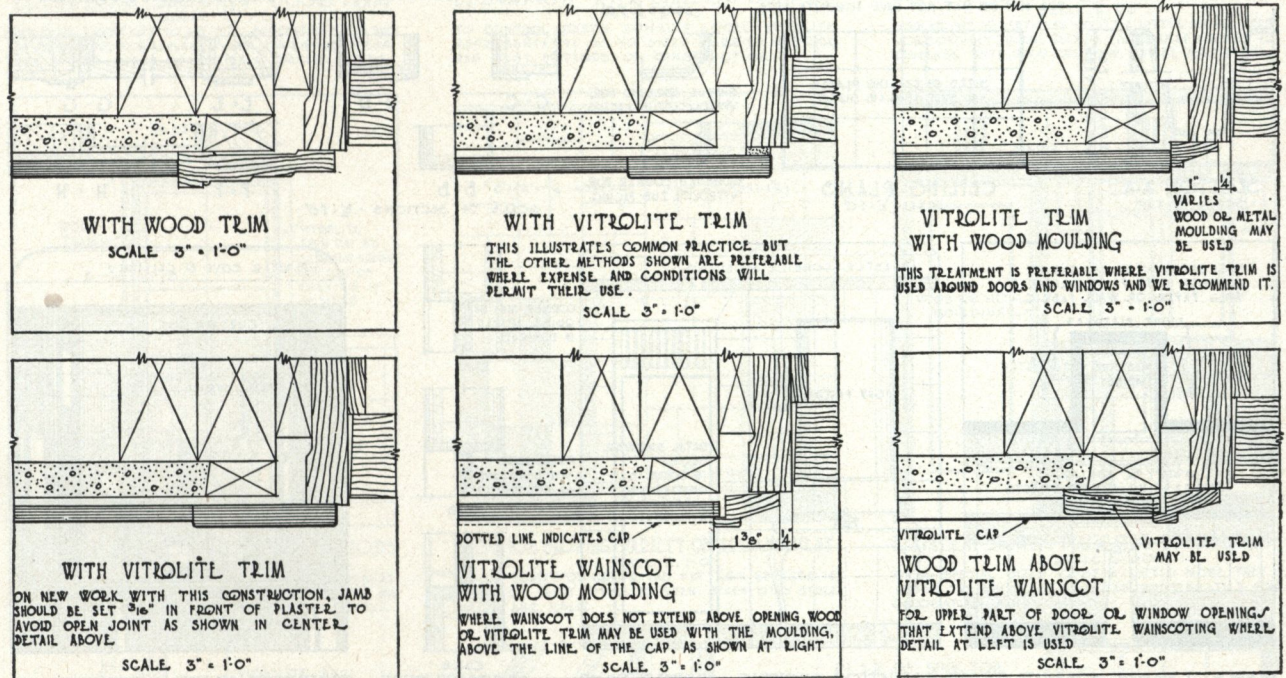


PLANS THROUGH DOOR JAMBS SHOWING VARIOUS TYPES OF CONSTRUCTION

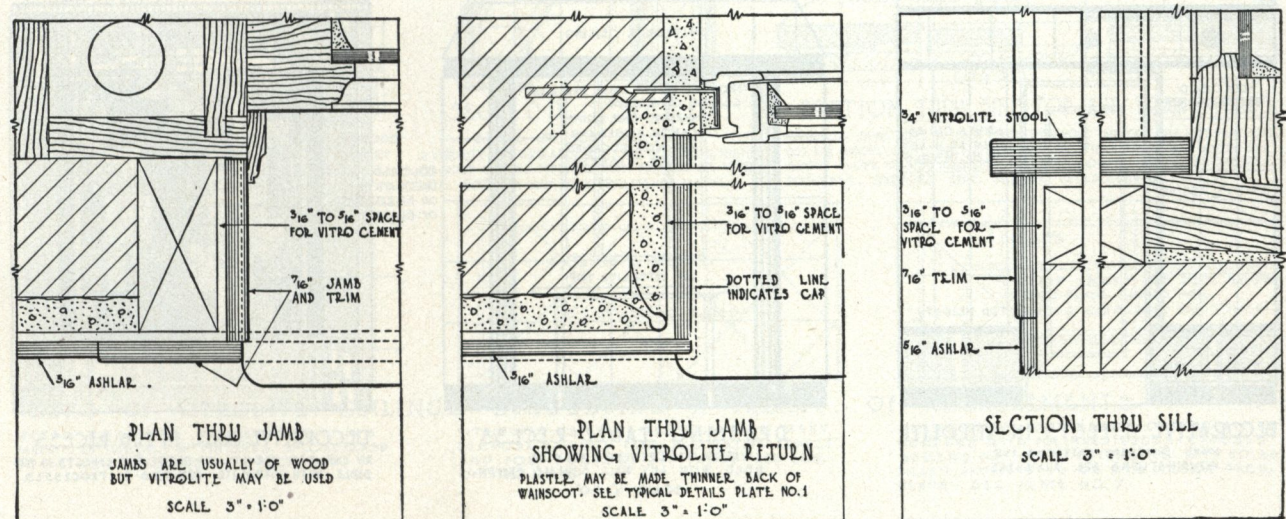

DETAILS SHOWING METHODS OF CONSTRUCTION FOR CORNERS - JAMBS & SILL

PLATE NO. 2




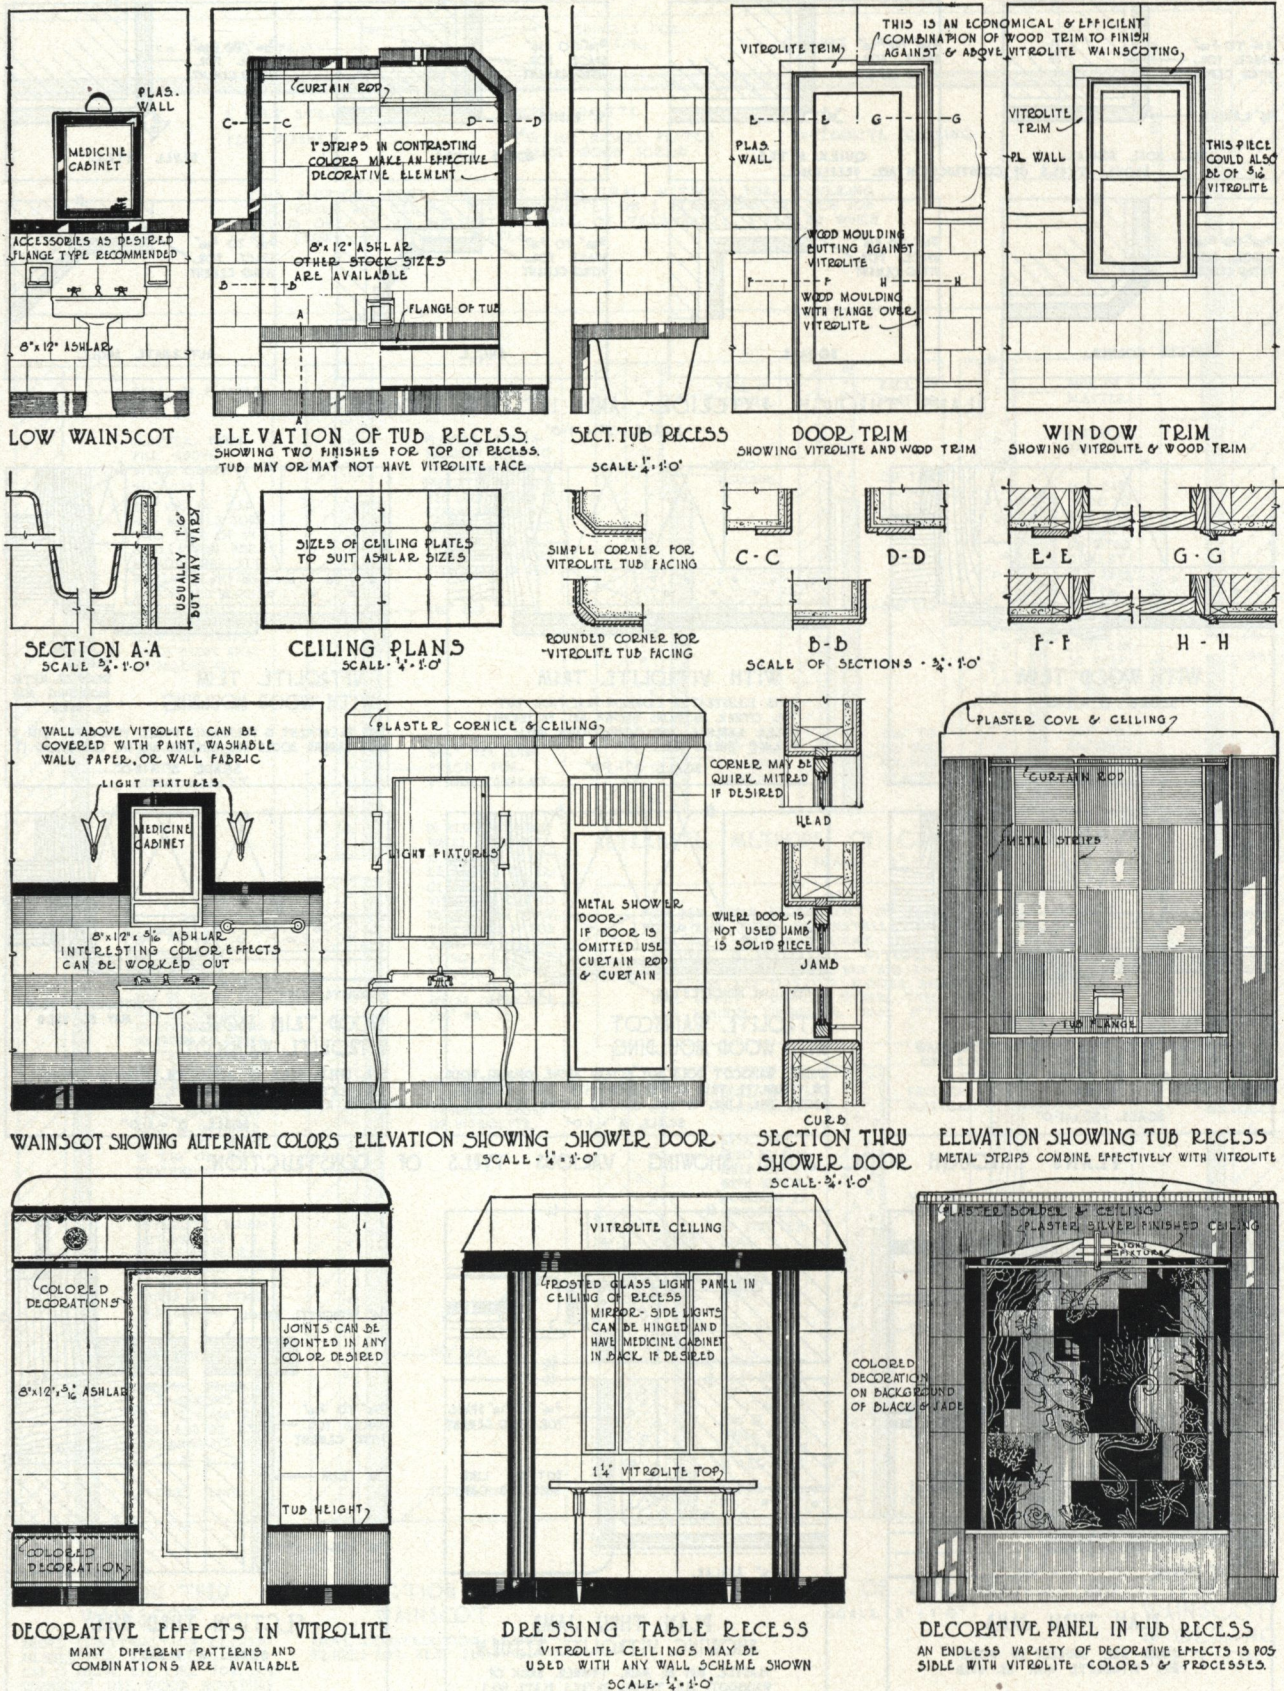


ELEVATIONS &amp; DETAILS SHOWING USES OF VITROLITE IN BATHROOMS

PLATE NO. 3




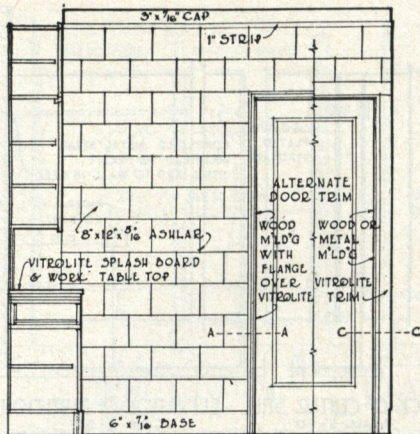


**ELEVATION SHOWING DOOR TRIM**  
SCALE  $\frac{1}{4}$ \"/>

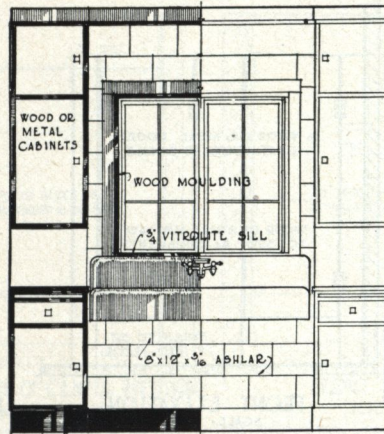


**ELEVATION WITH SINK AND CABINETS**  
SCALE  $\frac{1}{4}$ \"/>

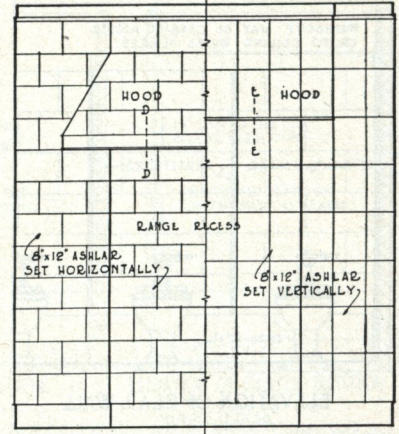


**ELEVATION SHOWING RANGE RECESS & HOOD**  
SCALE  $\frac{1}{4}$ \"/>

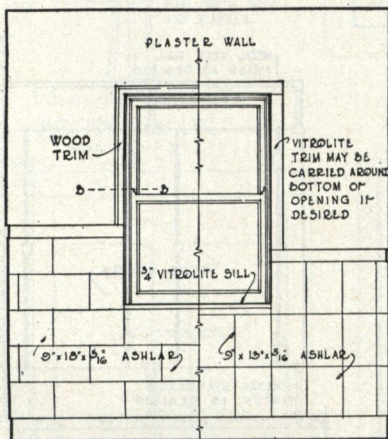


**LOW WAJNSCOTING SUGGESTIONS**  
SCALE  $\frac{1}{4}$ \"/>

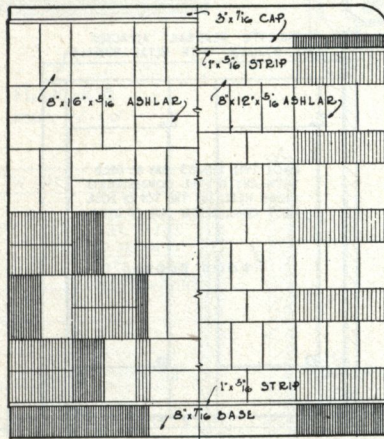


**ELEVATION SHOWING VARIETY OF ARRANGEMENT**  
SCALE  $\frac{1}{4}$ \"/>

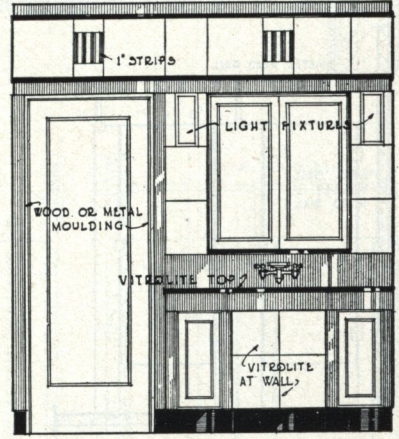


**ELEVATION SHOWING DECORATIVE POSSIBILITIES**  
SCALE  $\frac{1}{4}$ \"/>

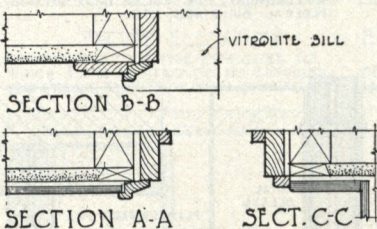


**SECTION D-D**  
**SECTION C-C**

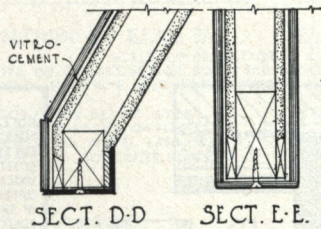



**SECTION D-D**  
**SECTION E-E**

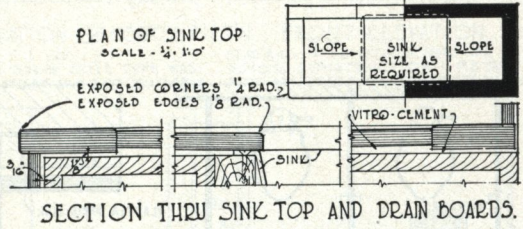

**SECTION THRU SINK TOP AND DRAIN BOARDS.**  
VITROLITE SINK TOPS IN ONE PIECE WITH HOLE CUT OUT ARE NOT PRACTICAL BUT THE ABOVE CONSTRUCTION IN SEVERAL PIECES IS WIDELY USED. THE SLIGHT SLOPE DRAINS EASILY. EFFECTIVE COLOR COMBINATIONS ARE POSSIBLE. SUPPORT SINK FLANGE INDEPENDENTLY OF TOP.

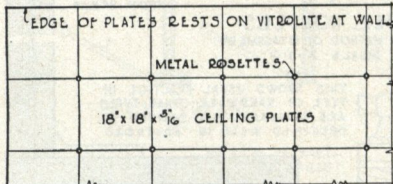


**PLANS OF VITROLITE CEILINGS SUGGESTING A VARIETY**  
METAL ROSETTES ARE AVAILABLE IN A VARIETY OF COLORS & FINISHES. SPECIAL GLASS ROSETTES CAN BE USED EFFECTIVELY.

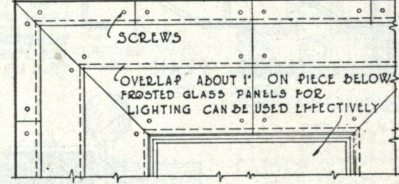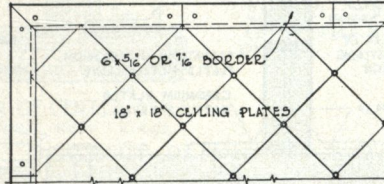


**OF ARRANGEMENTS**  
SCALE  $\frac{1}{4}$ \"/>



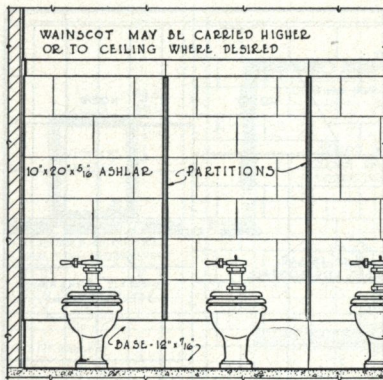


ELEVATION OF REAR WALL  
SCALE  $\frac{1}{4}$ " = 1'-0"

VARIOUS SIZES OF ASHLAR, PATTERNS OF WALL ARRANGEMENT AND COLOR SCHEMES CAN BE WORKED OUT, BUT TO AVOID EXCESSIVE COST IT IS WELL TO CONSULT THE VITROLITE REPRESENTATIVE IN YOUR LOCALITY OR WRITE THE MAIN OFFICE OF THE VITROLITE COMPANY, CHICAGO.

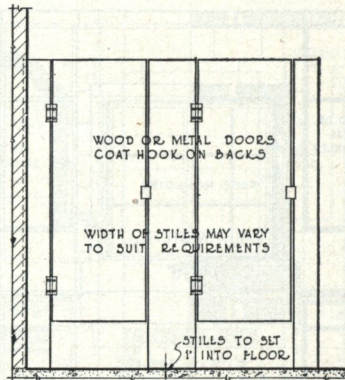

FRONT ELEVATION  
SCALE  $\frac{1}{4}$ " = 1'-0"


THIS IS THE STYLE OF PARTITION FAVORED BY THE MOST PROMINENT ARCHITECTS AND USED IN SUCH STRUCTURES AS THE EMPIRE STATE BUILDING, GRAYBAR BUILDING, WALL AND HANOVER BUILDING, IN NEW YORK CITY AND MANY OF THE FINEST BUILDINGS THROUGHOUT THE COUNTRY. IT REPRESENTS THE ULTIMATE ACHIEVEMENT IN TOILET PARTITIONS.

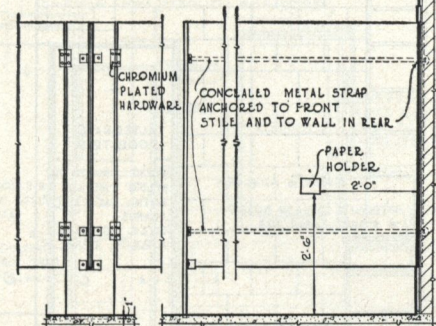

BACK OF CENTER STILE  
SCALE  $\frac{1}{4}$ " = 1'-0"


STILE POLISHED ON SIDES, FRONT, AND BACK. USUAL THICKNESS -  $\frac{1}{2}$ ".

VITROLITE PARTITIONS CONSIST OF TWO  $\frac{1}{16}$ " SLABS CEMENTED TOGETHER, BACK TO BACK, WITH TWO METAL STRAPS CONNECTING STILE AND REAR WALL.

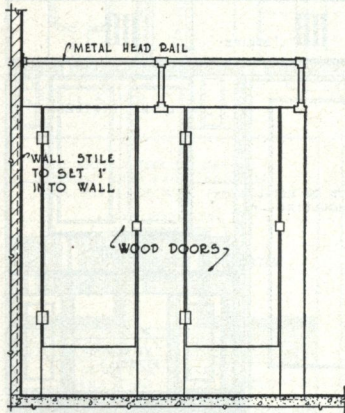


FRONT ELEVATION  
SCALE  $\frac{1}{4}$ " = 1'-0"

METAL HEADRAIL TYPE SOMETIMES IS USED WHERE ARRANGEMENT OR CONDITIONS MAKE NECESSARY THE EXTRA STIFFNESS AND PROTECTION AFFORDED.

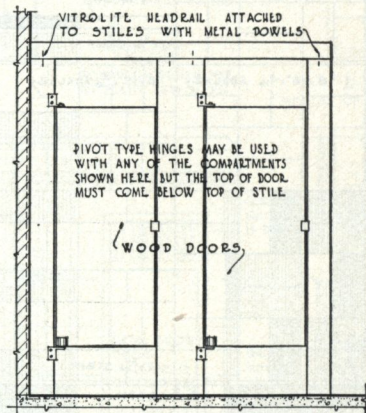




ELEVATION SHOWING HEADRAIL  
SCALE  $\frac{1}{4}$ " = 1'-0"

USED ONLY WHERE SOME SPECIAL REQUIREMENT OF SERVICE OR DESIGN MAKES IT NECESSARY.

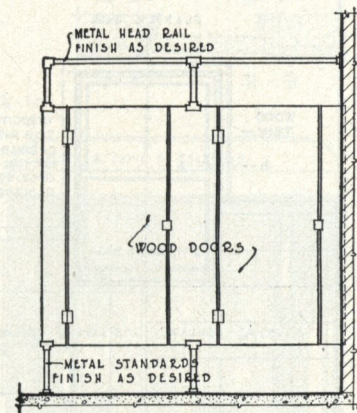


FRONT ELEVATION  
SCALE  $\frac{1}{4}$ " = 1'-0"

THIS TYPE OF CONSTRUCTION HAS BEEN DEVELOPED TO COMPLY WITH THE STANDARD SPECIFICATIONS OF THE SUPERVISING ARCHITECT OF THE TREASURY DEPARTMENT, U.S. GOVERNMENT, FOR USE IN POST OFFICES, FEDERAL BUILDINGS, ETC.

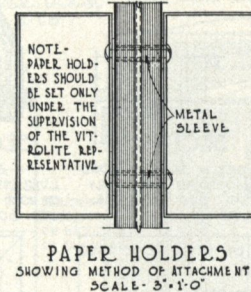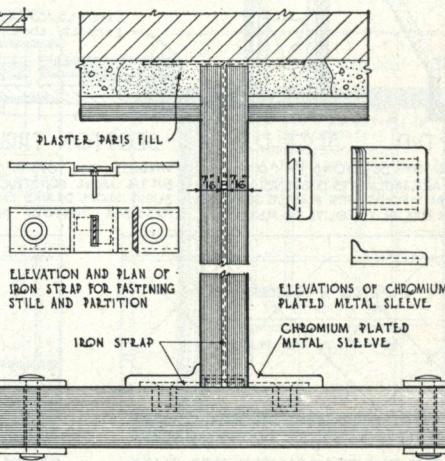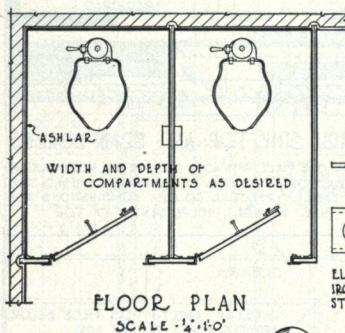


THIS SHOWS USUAL PRACTICE IN TYPE OF HARDWARE - OTHER TYPES ARE AVAILABLE BUT SHOULD BE SPECIFIED WELL IN ADVANCE.

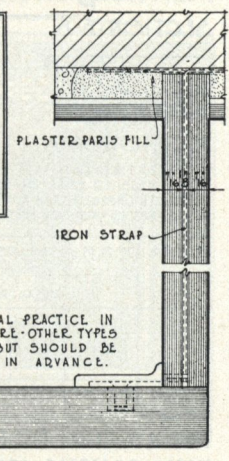


## DETAILS OF SOLID STILE TYPE OF VITROLITE TOILET COMPARTMENTS PLATE NO.5




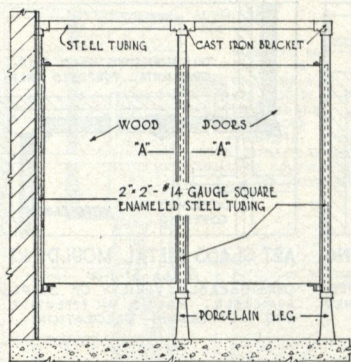


FRONT ELEVATION  
SCALE 1/4" = 1'-0"

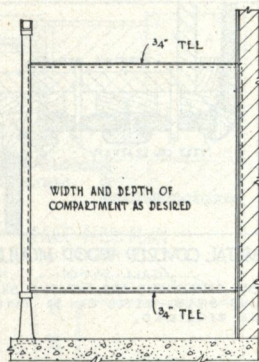

ELEVATION OF CENTER PARTITION  
SCALE 1/4" = 1'-0"

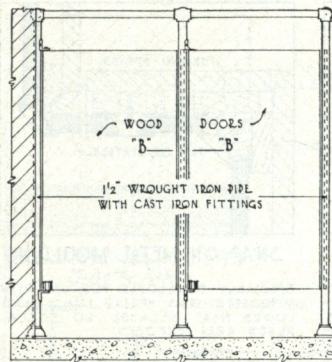


FRONT ELEVATION  
SCALE 1/4" = 1'-0"

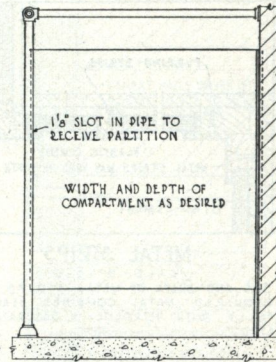


ELEVATION OF CENTER PARTITION  
SCALE 1/4" = 1'-0"

THIS TYPE OF CONSTRUCTION DEVELOPED FOR SAN FRANCISCO SCHOOLS. MAY ALSO BE USED FOR COMMERCIAL BUILDINGS WHERE VITROLITE STILES ARE OMITTED. DOORS MAY ALSO BE OMITTED.


THIS CONSTRUCTION USING ROUND IRON PIPE HAS BEEN USED BY PROMINENT ARCHITECTS IN A NUMBER OF NEW ENGLAND ACADEMIES.

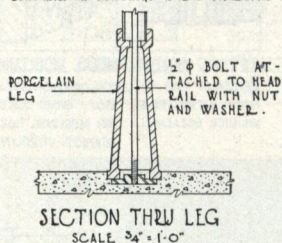


SECTION THRU LEG  
SCALE 3/4" = 1'-0"

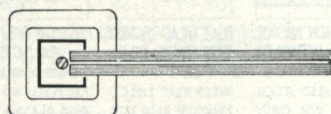


PLAN "A-A"  
SCALE 1 1/2" = 1'-0"

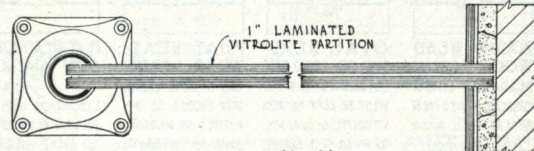


PLAN "B-B"  
SCALE 1 1/2" = 1'-0"

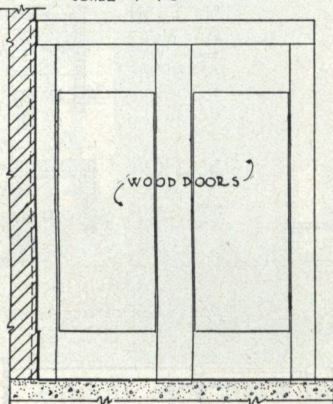


FRONT ELEVATION  
SHOWING "BUILT-UP" TYPE WITH CORE TO WHICH SLABS OF VITROLITE ARE CEMENTED. VERY STRONG - PERMITS OF COLOR COMBINATIONS.

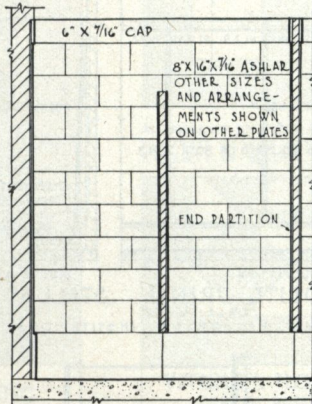

ELEVATION OF REAR WALL

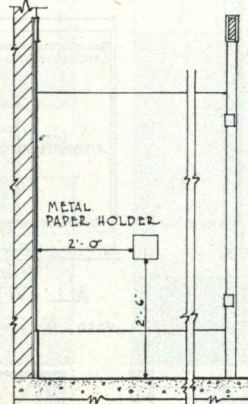


ELEVATION OF CENTER PARTITION

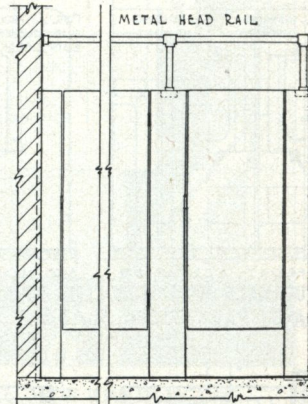


FRONT ELEVATION


SCALE OF ELEVATIONS 1/4" = 1'-0"  
THIS TYPE OF CONSTRUCTION WAS USED BEFORE SOLID STILE TYPE WAS DEVELOPED AND IS NOW USED MOSTLY WHERE SOLID STILES ARE NOT AVAILABLE.

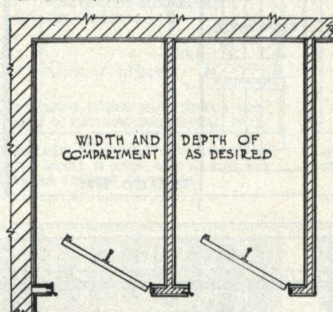


FLOOR PLAN  
SCALE 1/4" = 1'-0"

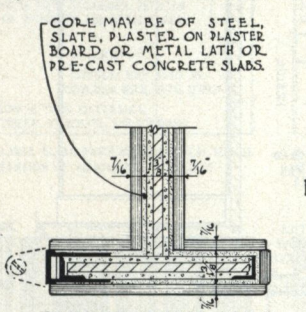


PLAN OF CENTER STILE  
SHOWING PIVOT HINGE.

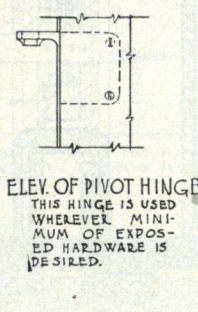


ELEV. OF PIVOT HINGE  
THIS HINGE IS USED WHEREVER MINIMUM OF EXPOSED HARDWARE IS DESIRED.

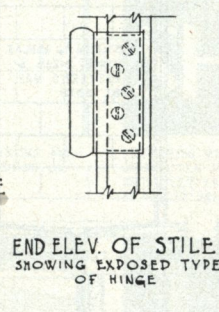


END ELEV. OF STILE  
SHOWING EXPOSED TYPE OF HINGE

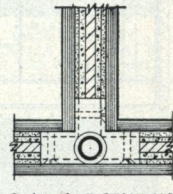


PLAN-TOP STANDARD

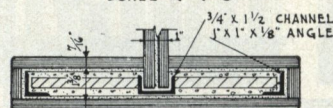

PLAN OF CENTER STILE  
SHOWING DOUBLE SLAB CEMENTED PARTITION WITHOUT CORE.

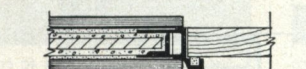

PLAN THRU JAMB  
SHOWING DOOR STOP.

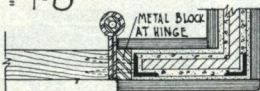


PLAN OF END STILE  
SHOWING EXPOSED TYPE OF HINGE.



ELEV-TOP STANDARD


MISCELLANEOUS TYPES OF TOILET COMPARTMENT CONSTRUCTION PLATE NO. 6

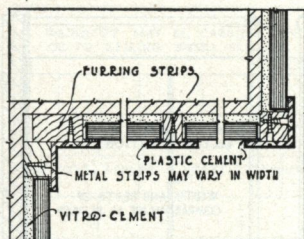

**METAL STRIPS**


/CALL-3"x1'-0"

SIZE AND SHAPE OF METAL STRIPS AS REQUIRED. METAL COMBINES BEAUTIFULLY WITH VITROLITE IN DECORATIVE EFFECT.

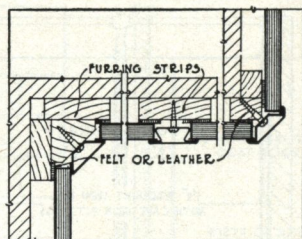**SNAP-ON METAL MOULDING**


/CALL-3"x1'-0"

SPECIALLY DEVELOPED FOR USE WITH VITROLITE. HAS SPRING EFFECT AND LOOKS NEAT BECAUSE NO SCREW HEADS ARE EXPOSED.

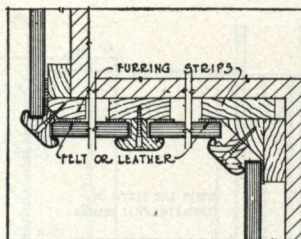**METAL COVERED WOOD MOULDING**


/CALL-3"x1'-0"

SEE CATALOGUES FOR VARIOUS SHAPES AND SIZES. METAL CAN BE FINISHED AS REQUIRED.

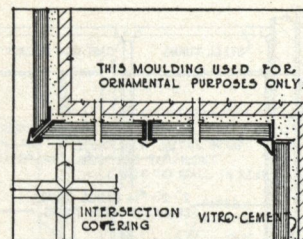
**ART GLASS METAL MOULDING**

/CALL-3"x1'-0"


CONSIDERABLE VARIETY OF SHAPES AVAILABLE. MAKES AN EFFECTIVE AND INEXPENSIVE DECORATION.

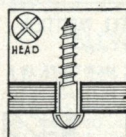


**ROUND HEAD WOOD SCREW**  
HEAD WITH DOUBLE GROOVE MAKES BEST APPEARANCE. AVOID DRAWING SCREWS UP TOO TIGHT.

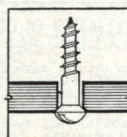

**OVAL HEAD WOOD SCREW**  
CLEARANCE ALWAYS MUST BE LEFT BETWEEN VITROLITE & SURFACE TO WHICH IT IS SCREWED.

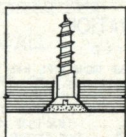


**FLAT HEAD WOOD SCREW**  
CAN BE COUNTERSUNK DEEP ENOUGH TO BE PUTTLED UP & COLORED SAME AS VITROLITE.

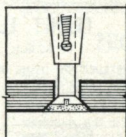


**FLAT HEAD EXPANSION ANCHOR**  
LOCATION MUST BE DETERMINED PROPERLY TO AVOID STRAIN.




**EXPANSION ANCHOR IN 3/4" VITROLITE**  
OF DETAILS-6"x1'-0". CONCEALED ATTACHMENT. USE ONLY AFTER CONSULTING WITH VITROLITE AGENT.

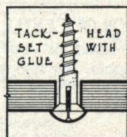


**FLAT HEAD SCREW WITH TACK-HEAD**  
MAKES NEAT EFFECT. ENAMELED HEAD WITH STUD FITTING INTO HOLE IN SCREW HEAD.

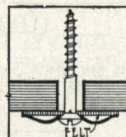


**SCREW & METAL ROSETTE**  
METHOD USUALLY USED FOR FASTENING CEILINGS, GLASS & SPECIAL ROSETTES ALSO USED.

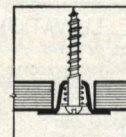

**SPRING SCREW**  
SPECIALLY MADE TO FASTEN VITROLITE & MINIMIZE BREAKAGE.

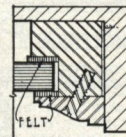


**METAL MOULDING**  
FOR SIGNS, SPANDRELS, ETC. AVOID SCREWING MOULDING TIGHT AGAINST VITROLITE.

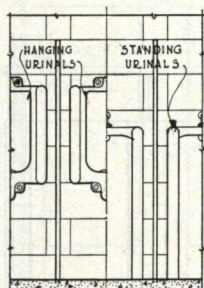


FRONT ELEVATION  
URINALS WITH VITROLITE WAINGSCOT AND PARTITION SLABS.

/CALL-1/2"x1'-0"

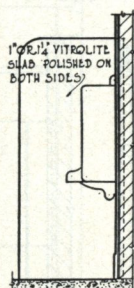


SIDE ELEVATION  
URINALS WITH VITROLITE WAINGSCOT AND PARTITION SLABS.

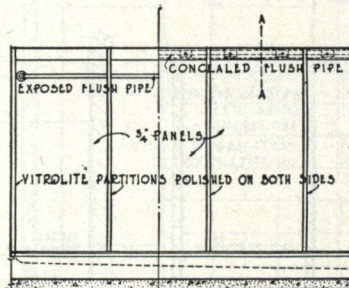

FRONT ELEVATION  
**ALL VITROLITE URINAL STALLS**

/CALL-1/2"x1'-0"

USED IN STADIUMS, FACTORIES, INSTITUTIONS, ETC.

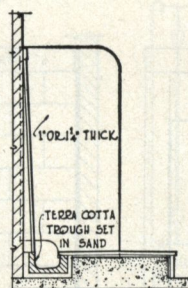


SIDE ELEVATION


SECTION  
AT A-A  
SHOWING WOOD  
CONSTRUCTION




SECTION  
AT A-A  
SHOWING METAL  
CONSTRUCTION

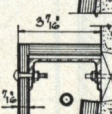


/CALL OF DETAILS-1/2"x1'-0"

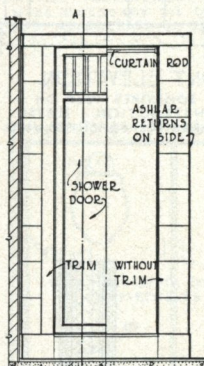


FRONT ELEVATION

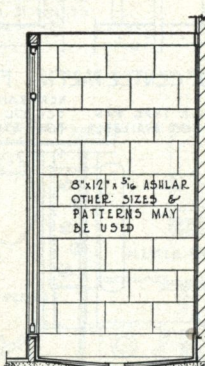


SECTION THROUGH DOOR

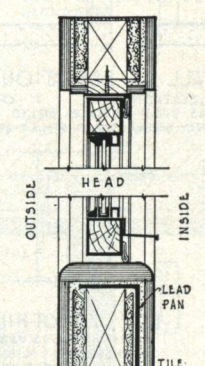


SECTION AA

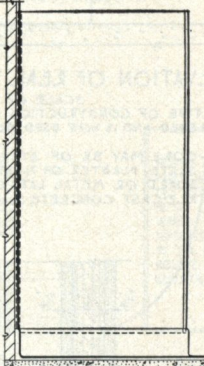


END ELEVATION

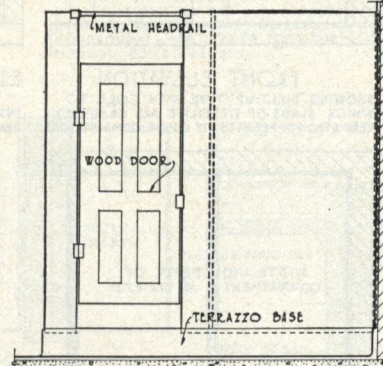


FRONT ELEVATION

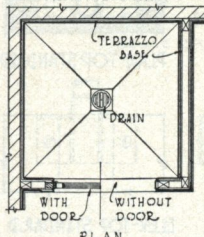


PLAN

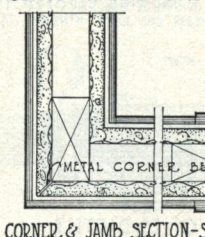


PLAN

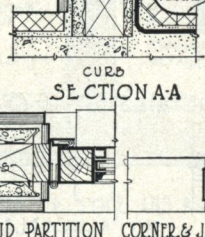

PLAN

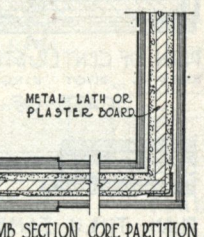

PLAN

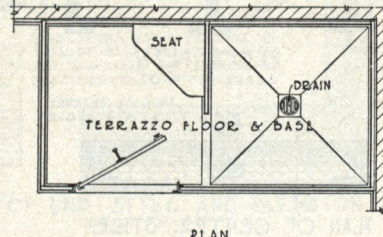

PLAN

SHOWER STALLS OF ASHLAR ON STUD PARTITIONS













/CALL OF PLANS &amp; ELEVATIONS-1/2"x1'-0"

SHOWER STALLS OF LARGE SLAB CONSTRUCTION

/CALL OF DETAILS-1/2"x1'-0"


METHODS OF FASTENING VITROLITE WITH SCREWS & METAL MOULDINGS • URINAL & SHOWER STALL DETAILS • PLATE NO. 7



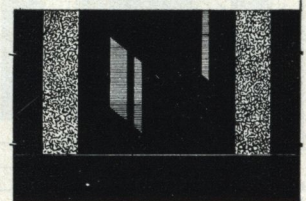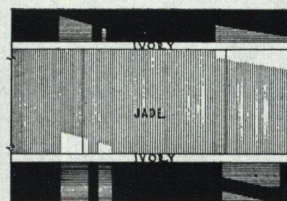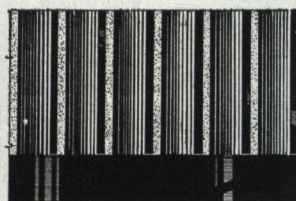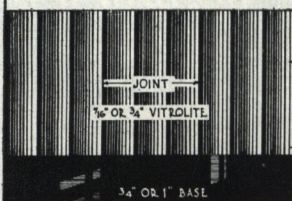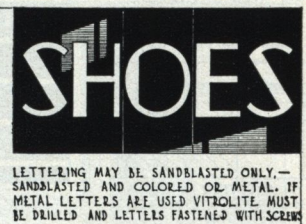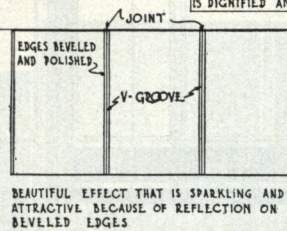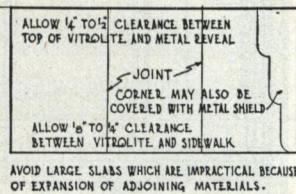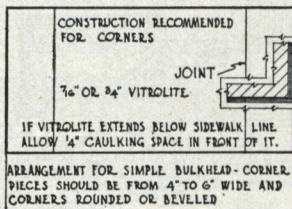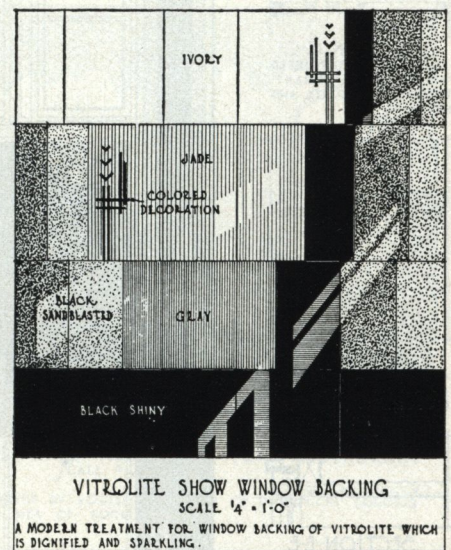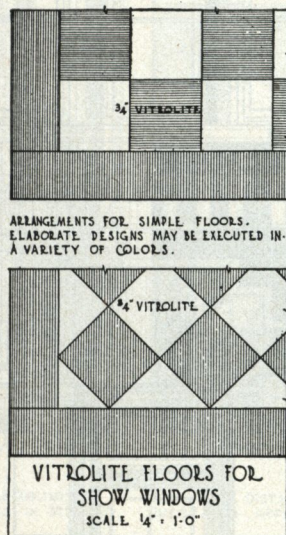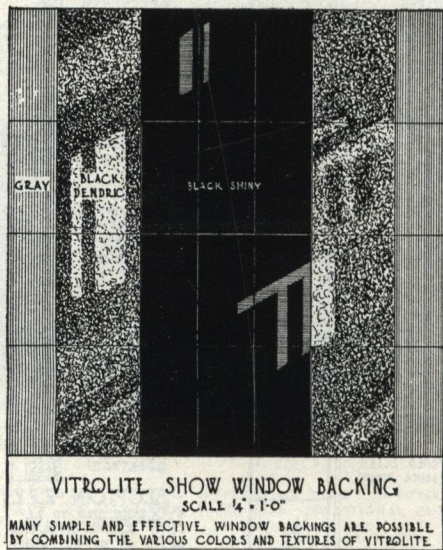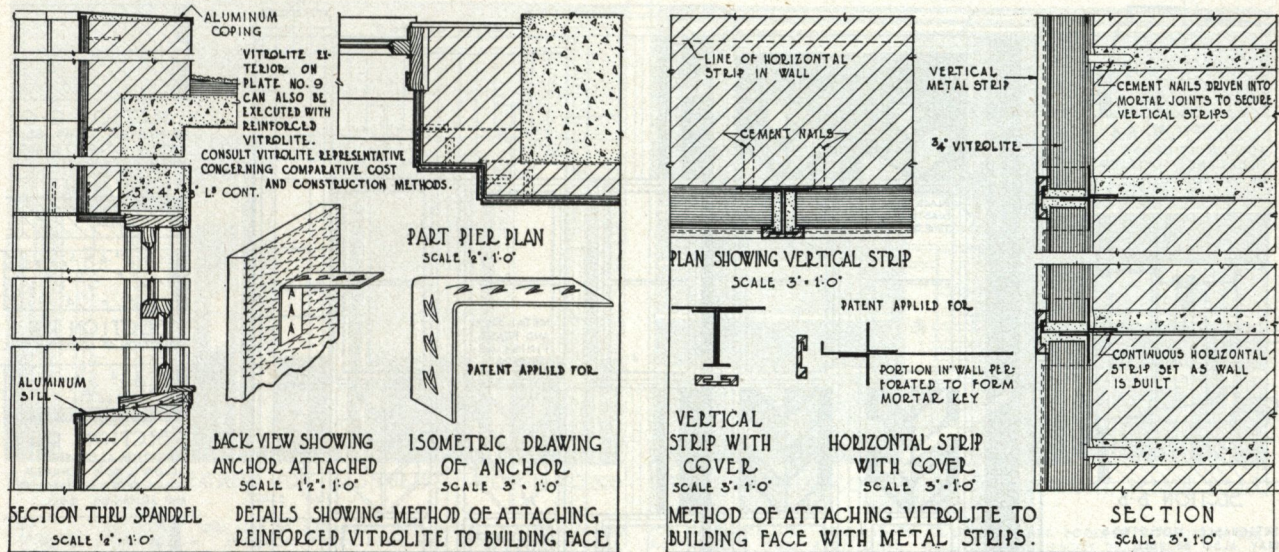


ELEVATIONS OF VITROLITE BULKHEADS SHOWING VARIETY OF DESIGNS AND CONSTRUCTION SCALE 1/4" = 1'-0"



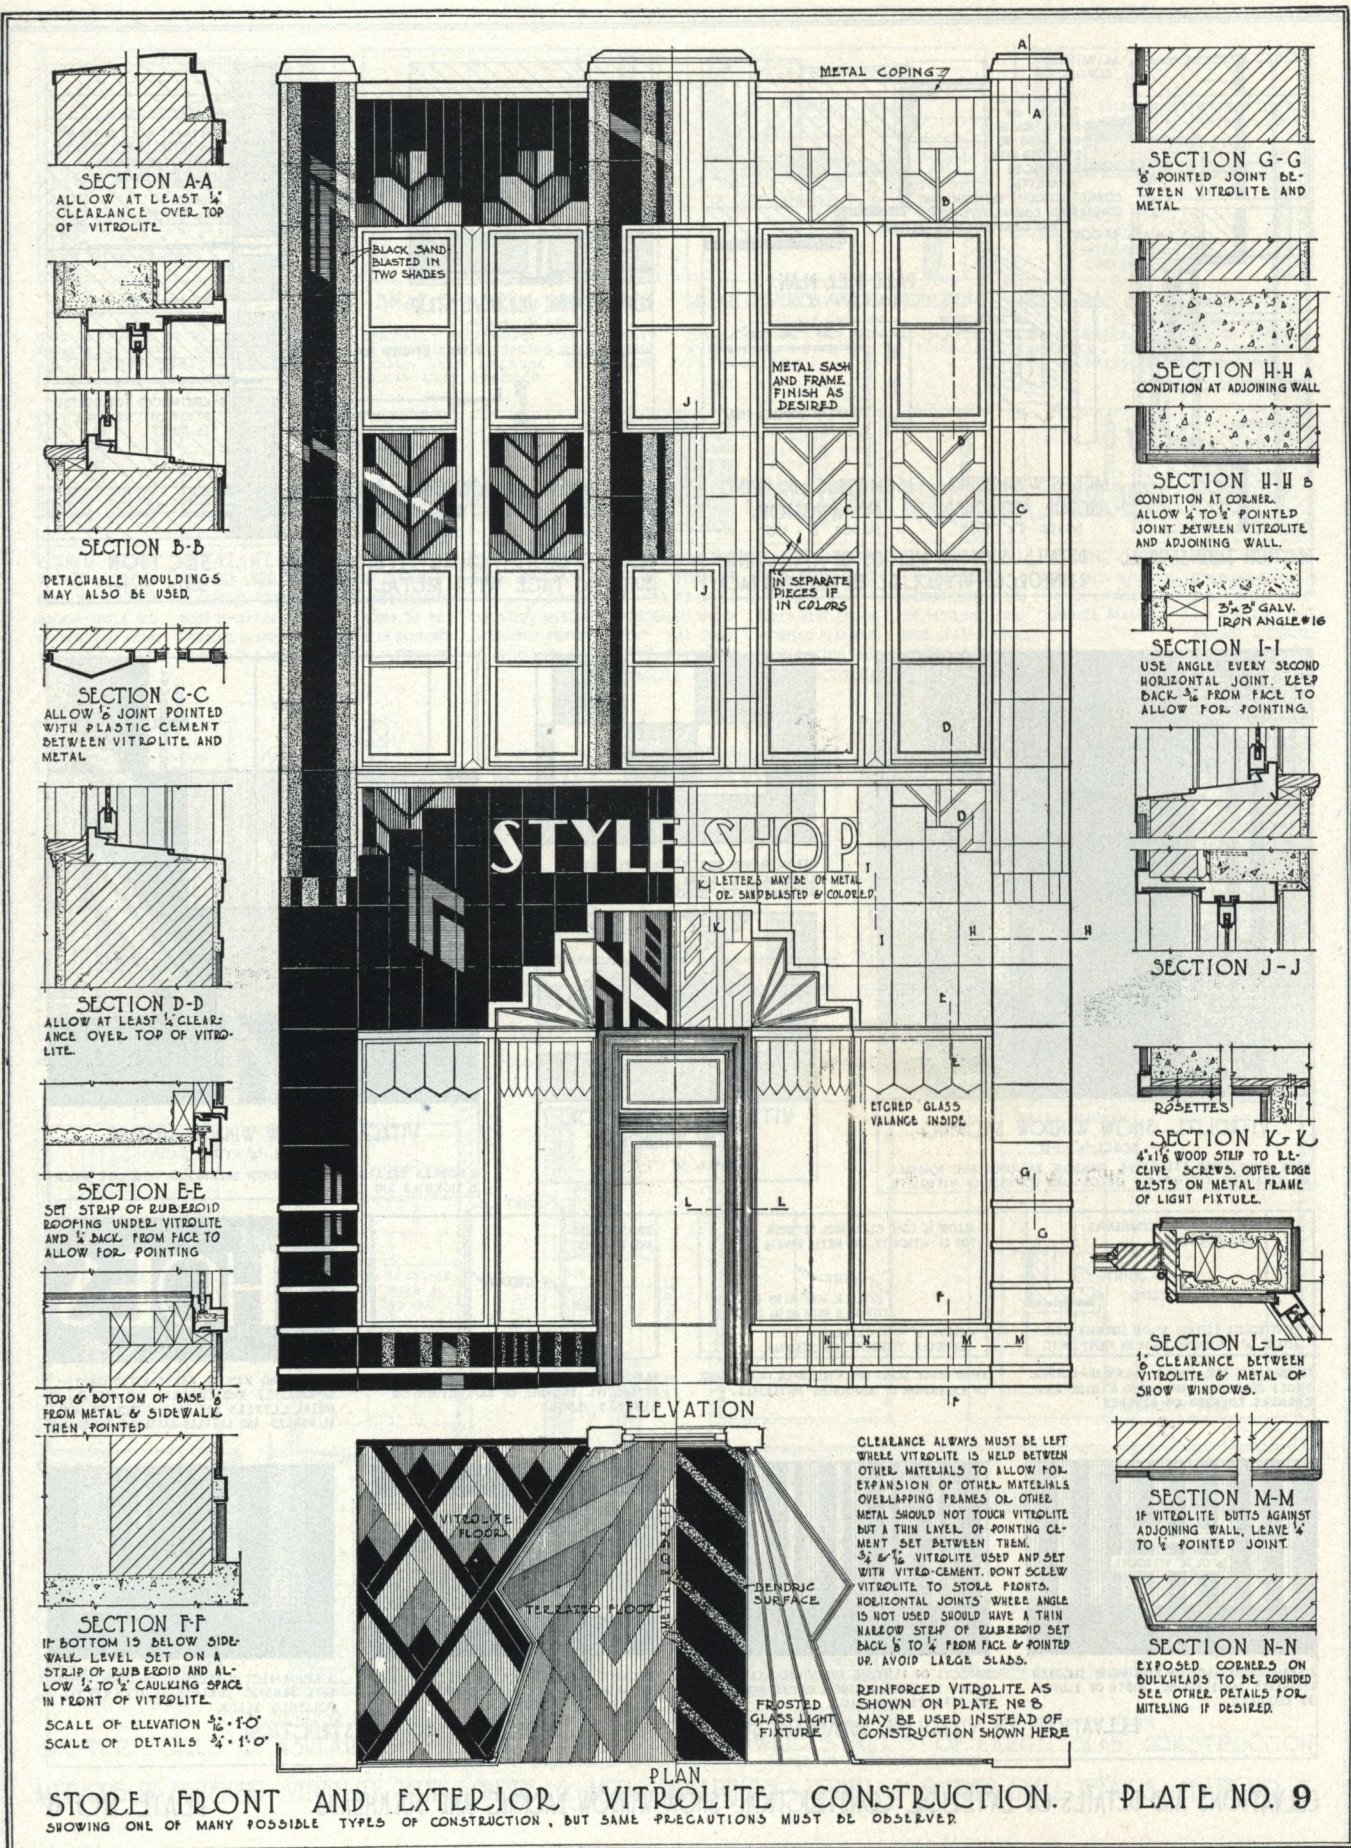




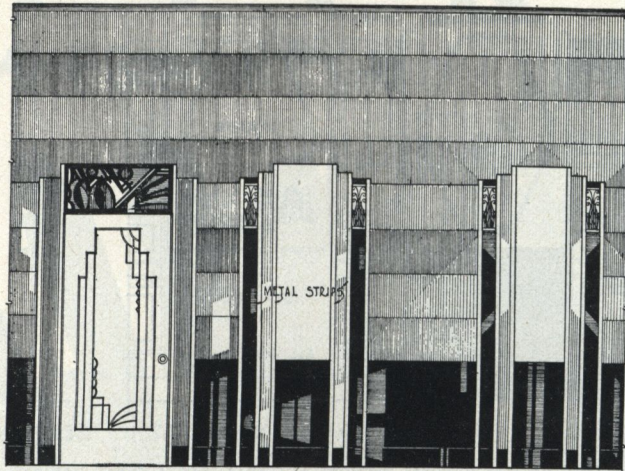


VITROLITE WALL TREATMENT FOR RESTAURANT. DESIGN NO.300  
SCALE 3/16" = 1'-0"

SET WITH VITRO-CEMENT OR CAN BE ATTACHED WITH METAL STRIPS & SCREWS TO WOOD FRAMEWORK IN BACK THUS BECOMING A MOVABLE FIXTURE.

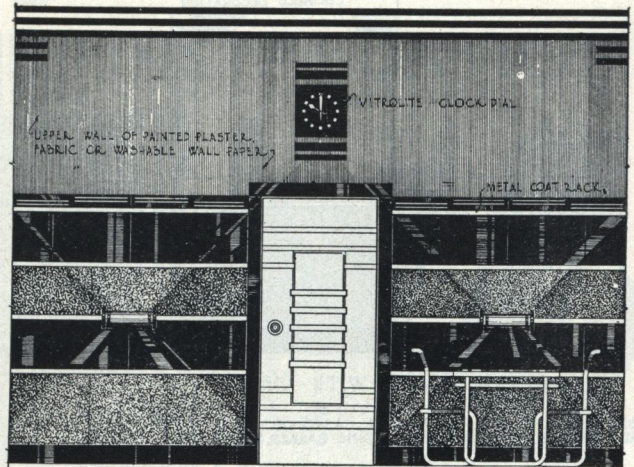


VITROLITE WAINSCOTING FOR RESTAURANT. DESIGN NO.400  
SCALE 3/16" = 1'-0"

FOR CEMENTED OR SCREWED ON TREATMENT. SEE BOOKLET 'VITROLITE IN THE RESTAURANT' FOR ADDITIONAL WALL AND WAINSCOT TREATMENT

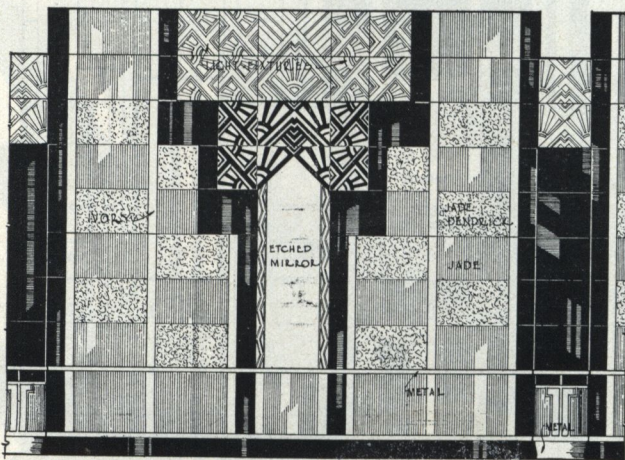


SPECIAL VITROLITE WALL & CEILING SCHEME FOR RESTAURANT  
SCALE 3/16" = 1'-0"

THE POSSIBILITIES FOR INTERESTING EFFECTS IN VITROLITE ARE UNLIMITED. RECENT INSTALLATIONS HAVE BEEN SENSATIONAL SUCCESSES IN ATTRACTING PUBLIC PATRONAGE.

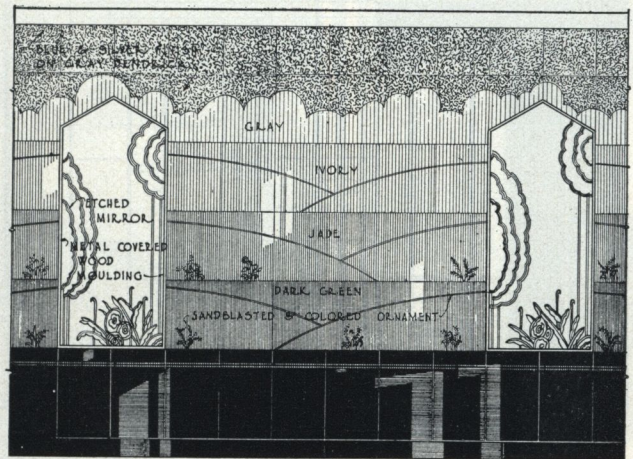


SPECIAL VITROLITE WALL TREATMENT FOR RESTAURANT  
SCALE 3/16" = 1'-0"

EFFECT OF DISTANCE GIVEN BY HORIZONTAL BANDS OF DIFFERENT COLORS INCREASES APPARENT SIZE OF ROOM

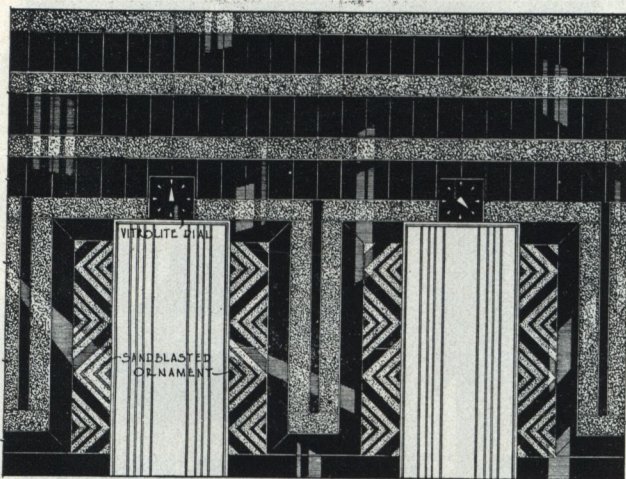

VITROLITE WALL TREATMENT FOR ELEVATOR LOBBY.  
SCALE 3/16" = 1'-0"

DISTINCTIVE DESIGNS ARE READILY OBTAINED WITH DIGNIFIED BLACK IN ITS VARIOUS TEXTURES OCCASIONALLY RELIEVED BY COLORFUL ORNAMENT.

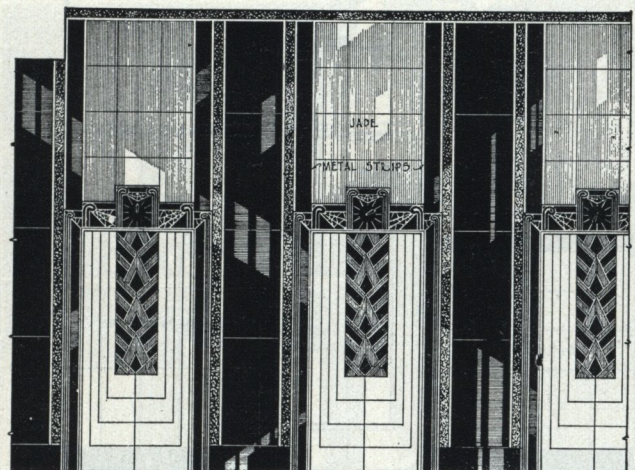


VITROLITE WALL TREATMENT FOR ELEVATOR LOBBY  
SCALE 3/16" = 1'-0"

A SPARKLING AND DRAMATIC EFFECT MAY BE SECURED BY COMBINING SHINY BLACK WITH DENDRICK FINISH AND METAL MOULDINGS WITH COLORED PANELS.

VITROLITE INSTALLATIONS IN RESTAURANTS AND LOBBIES PLATE NO.10




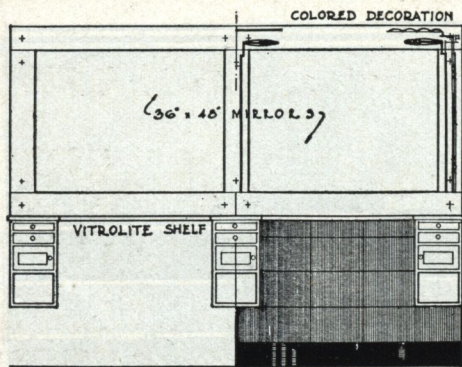

MIRROR CASE WITH SHELF

SCALE: 1/4" = 1'-0"


SIMPLE &amp; ELABORATE MIRROR CASES OF VITROLITE ARE CARRIED IN STOCK BY LEADING BARBER SUPPLY CO'S.

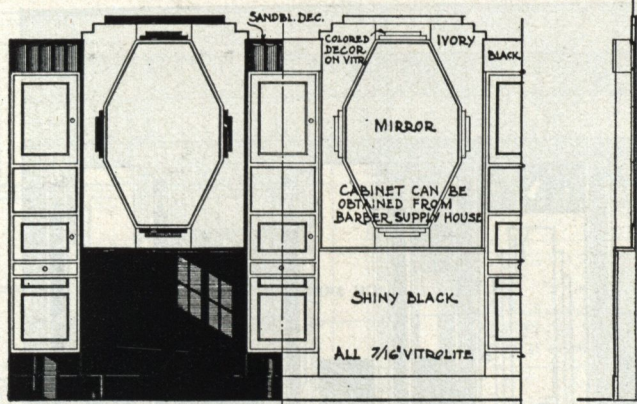

THE BOUL MICH NO 1007 SECTION

SCALE: 1/4" = 1'-0"


MANY ATTRACTIVE &amp; NOVEL DESIGNS SUITABLE FOR A GREAT VARIETY OF CONDITIONS ARE AVAILABLE. ASK FOR CATALOGUE ON BARBER CASES.

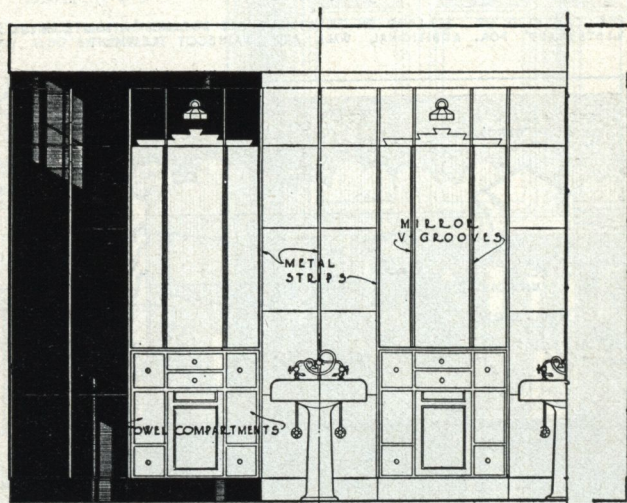

TYPICAL BARBER SHOP

SCALE: 1/4" = 1'-0"


THE ART DEPARTMENT OF THE VITROLITE COMPANY WILL FURNISH SPECIAL DESIGNS INCORPORATING THE LATEST TRENDS IN DECORATIVE STYLES.

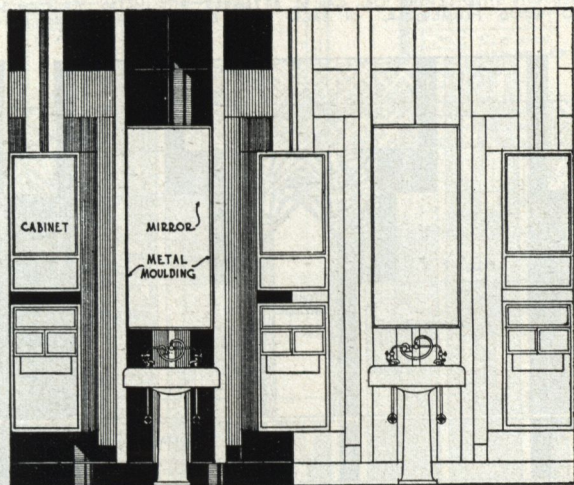

MODERN BARBER SHOP INSTALLATION

SCALE: 1/4" = 1'-0"


VITROLITE IS UNUSUALLY ADAPTABLE FOR DESIGNS OF MODERN CHARACTER AND MAY BE OBTAINED IN A GREAT VARIETY OF DESIGNS AND COLOR COMBINATIONS.

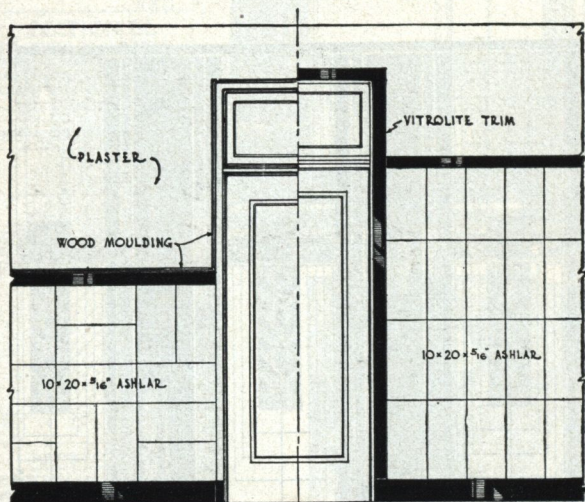

VITROLITE WAINSCOT IN CORRIDOR

SCALE: 1/4" = 1'-0"

SIMPLE AND INEXPENSIVE CORRIDOR TREATMENTS OF ANY DESIRED HEIGHT MAY BE OBTAINED BY THE USE OF VITROLITE ASHLAR IN VARIOUS STOCK SIZES - SEE AGENT FOR INFORMATION.

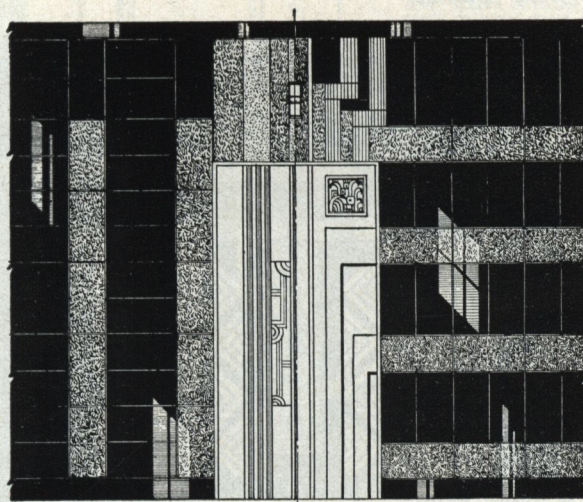

VITROLITE WAINSCOT IN CORRIDOR

SCALE: 1/4" = 1'-0"

A RICH AND STRIKING EFFECT MAY BE OBTAINED BY COMBINING VARIOUS TEXTURES OF BLACK VITROLITE AS ILLUSTRATED BY THE DESIGNS ABOVE.


ELEVATIONS OF MIRROR CASES - BARBER SHOP INSTALLATIONS AND CORRIDOR WAINSCOTS

PLATE NO. 11



# VITROLITE


## A FEW RECENT INSTALLATIONS

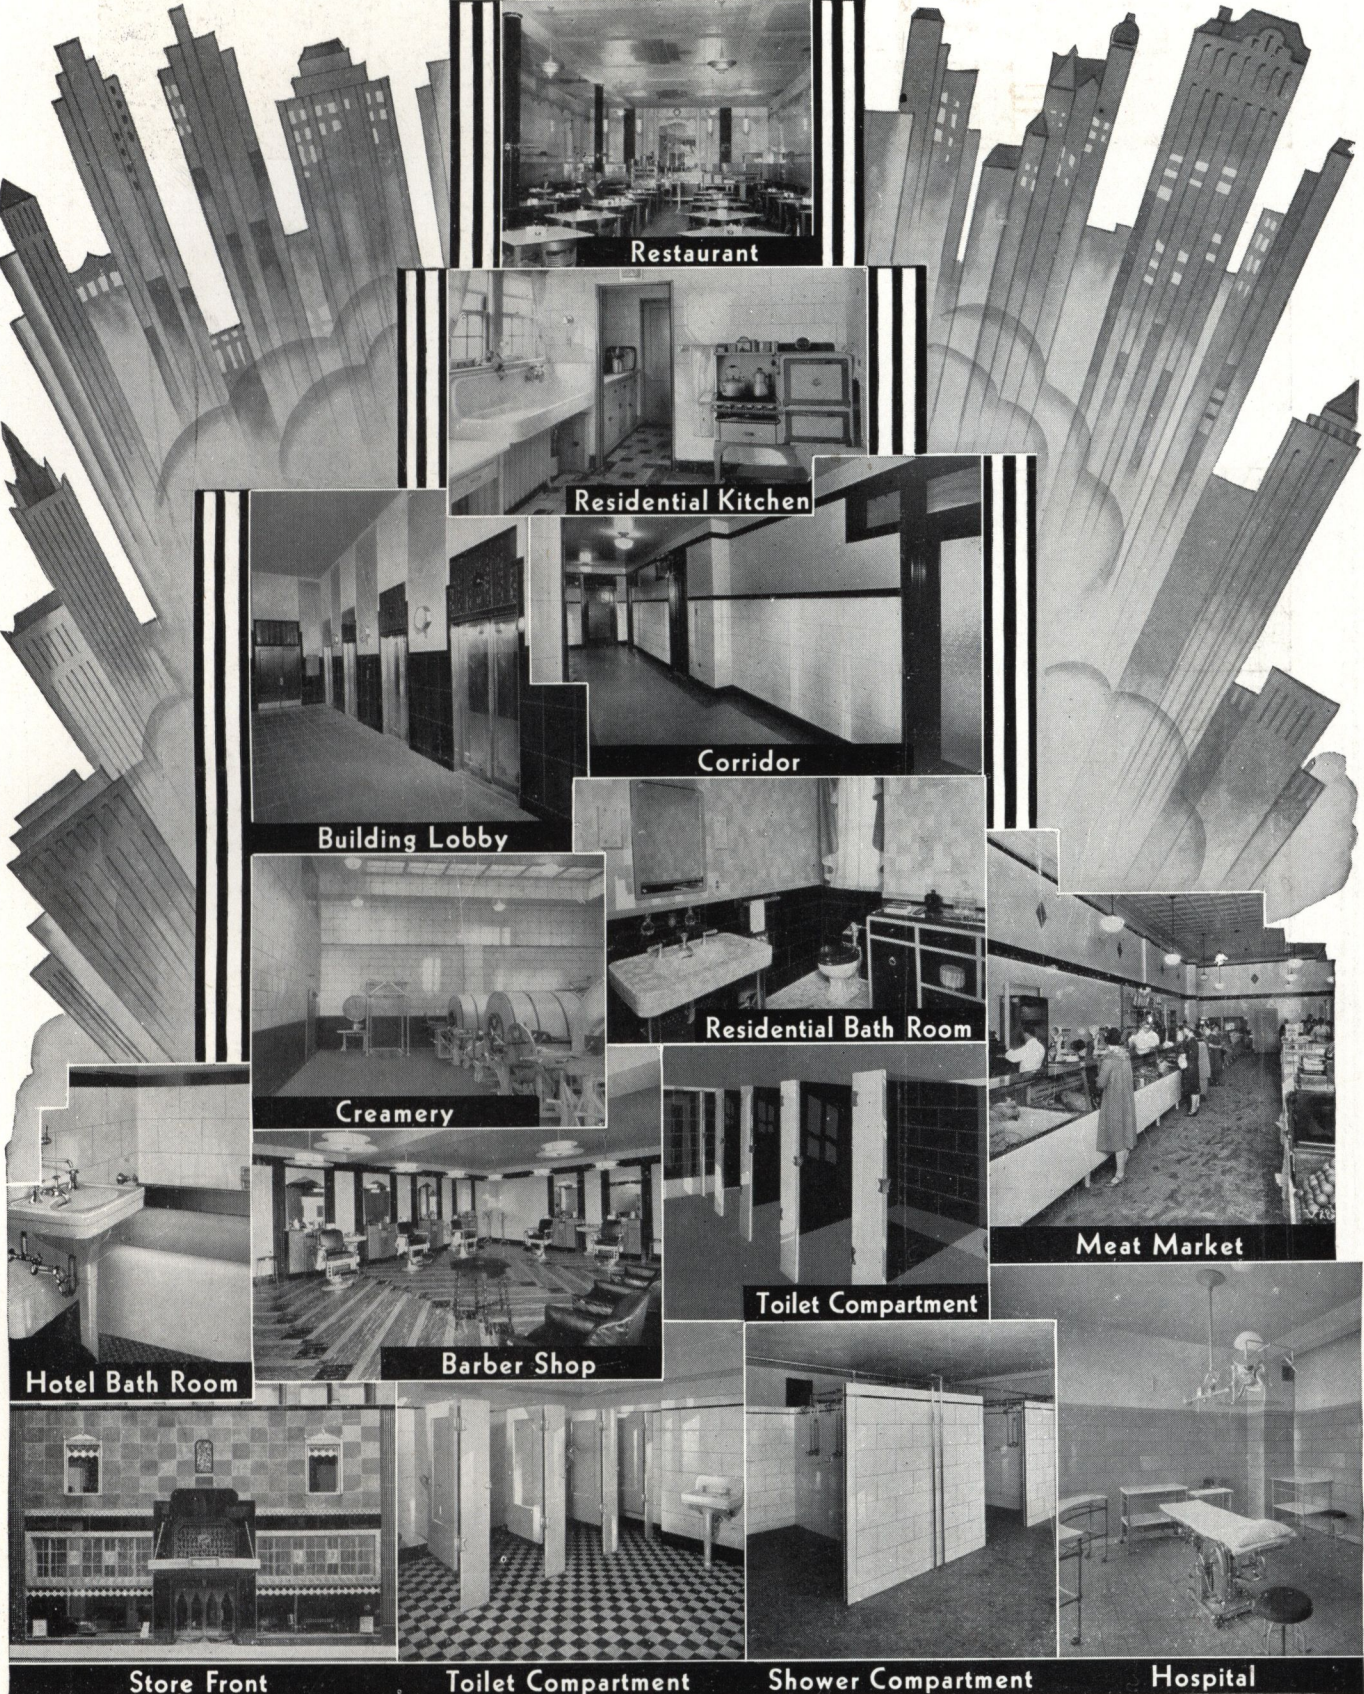





Black Decorated

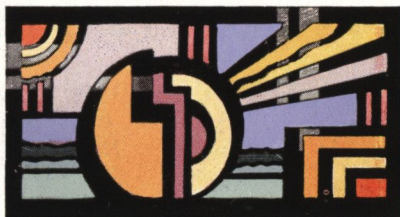

Color Decorated




Blue




Grey




Jade

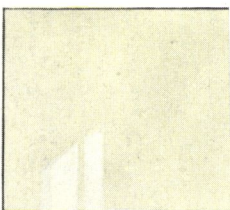


Ivory

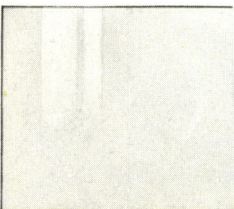

White

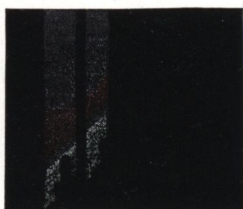

Black

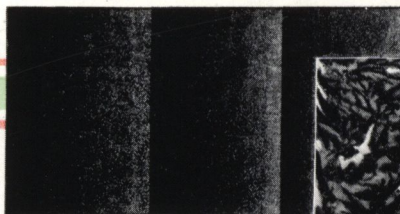

Black Sandblast  
Decorated



Black Dendric

# VITROLITE

A ♦ FUSED ♦ ROCK  
SLAB ♦ MATERIAL  
FOR ♦ WALLS ♦  
CEILINGS ♦ AND  
TOILET ♦ PARTITIONS

Digitized by:



ASSOCIATION  
FOR  
PRESERVATION  
TECHNOLOGY,  
INTERNATIONAL  
[www.apti.org](http://www.apti.org)

BUILDING  
TECHNOLOGY  
HERITAGE  
LIBRARY

<https://archive.org/details/buildingtechnologyheritagelibrary>

From the collection of:  
Robert Vail Cole Jr, AIA  
1962 – 2011

DR

DR

ON

ON

NY

GINIA






Black Decorated




Color Decorated

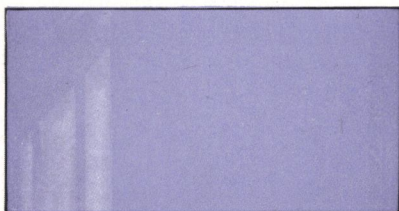


Blue



Grey

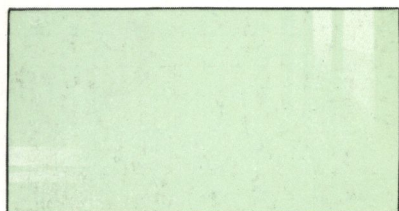

Jade

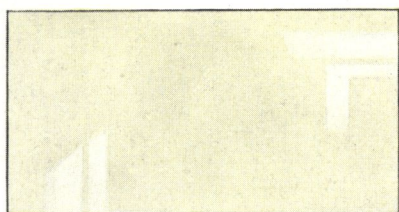


Ivory




White



Black

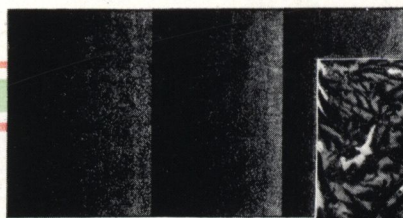

Black Sandblast  
Decorated

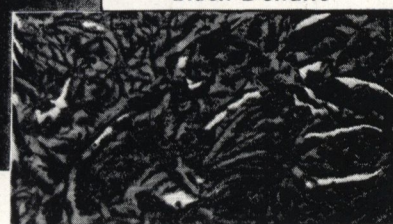

Black Dendric


# VITROLITE

A ♦ FUSED ♦ ROCK  
SLAB ♦ MATERIAL  
FOR ♦ WALLS ♦  
CEILINGS ♦ AND  
TOILET ♦ PARTITIONS  
—FOR ♦ INTERIOR  
AND ♦ EXTERIOR  
CONSTRUCTION  
AND ♦ DECORATION

## THE VITROLITE COMPANY

EXECUTIVE OFFICES  
120 SOUTH LA SALLE STREET  
CHICAGO, ILLINOIS

FACTORY  
PARKERSBURG ♦ WEST VIRGINIA

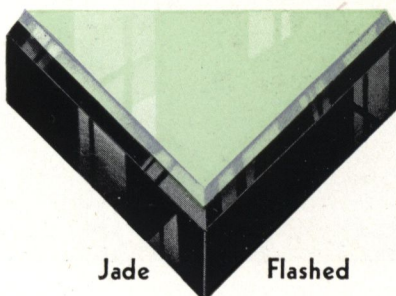

Jade

Flashed